PLOT PLAN

Address of Premises: 5409-11 W. BARRY

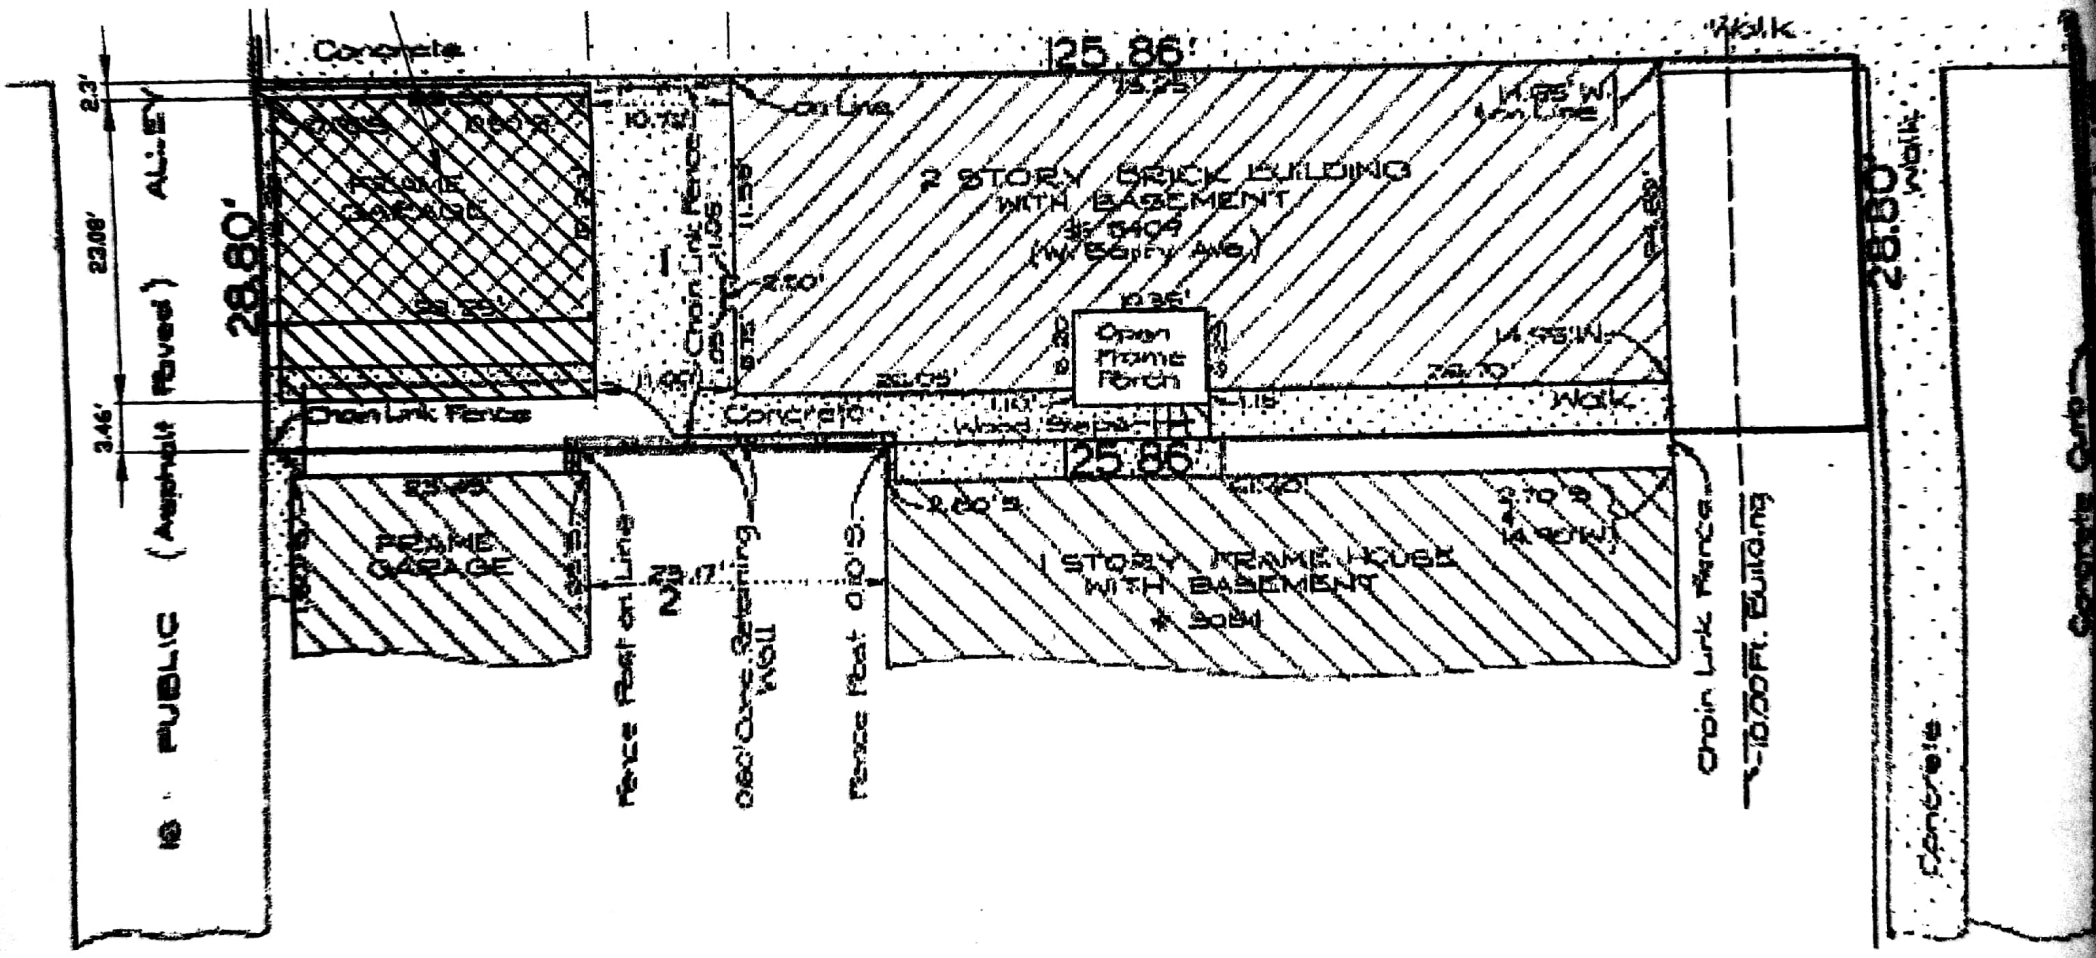

SITE PLAN
SCALE: N.T.S

N

MILLER CHICAGO