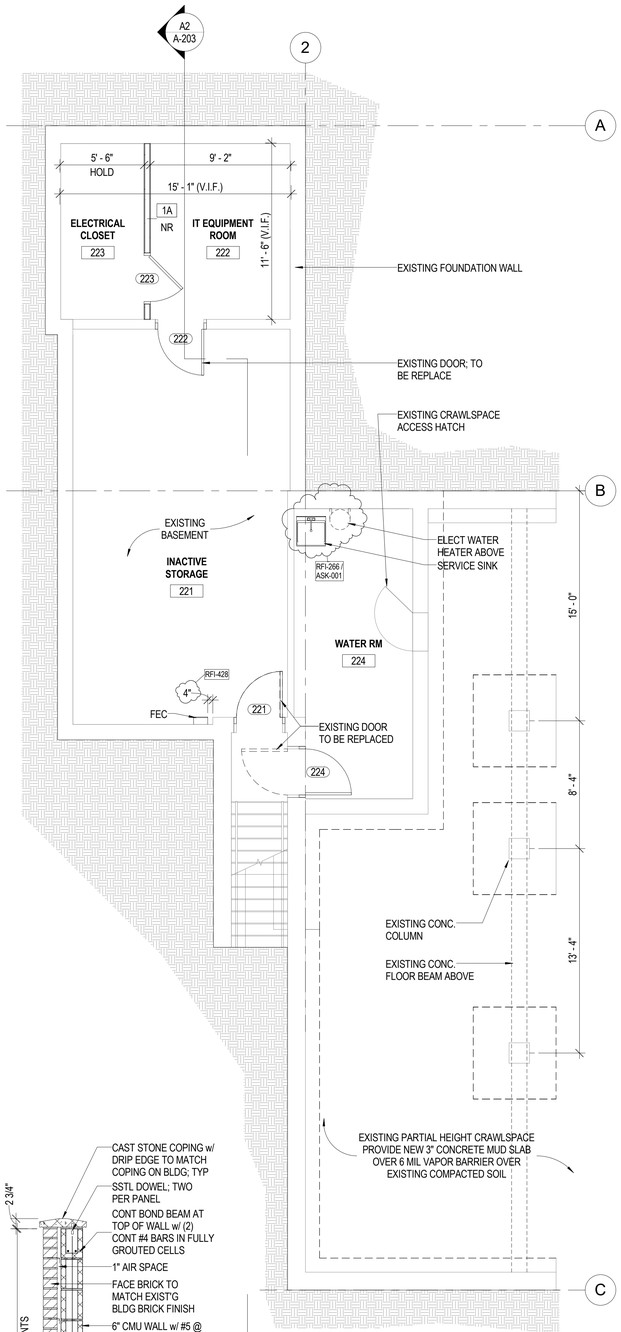

B6 PARTIAL BASEMENT PLAN
1/4" = 1'-0"

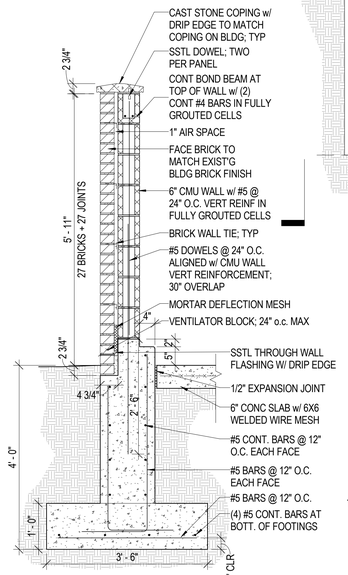

A10 SECTION DETAIL
3/4" = 1'-0"

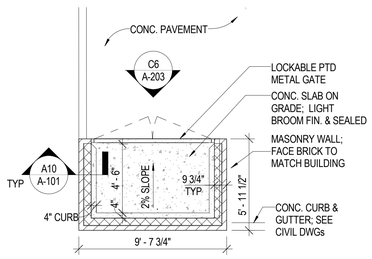

A6 TRASH STORAGE PLAN
1/4" = 1'-0"

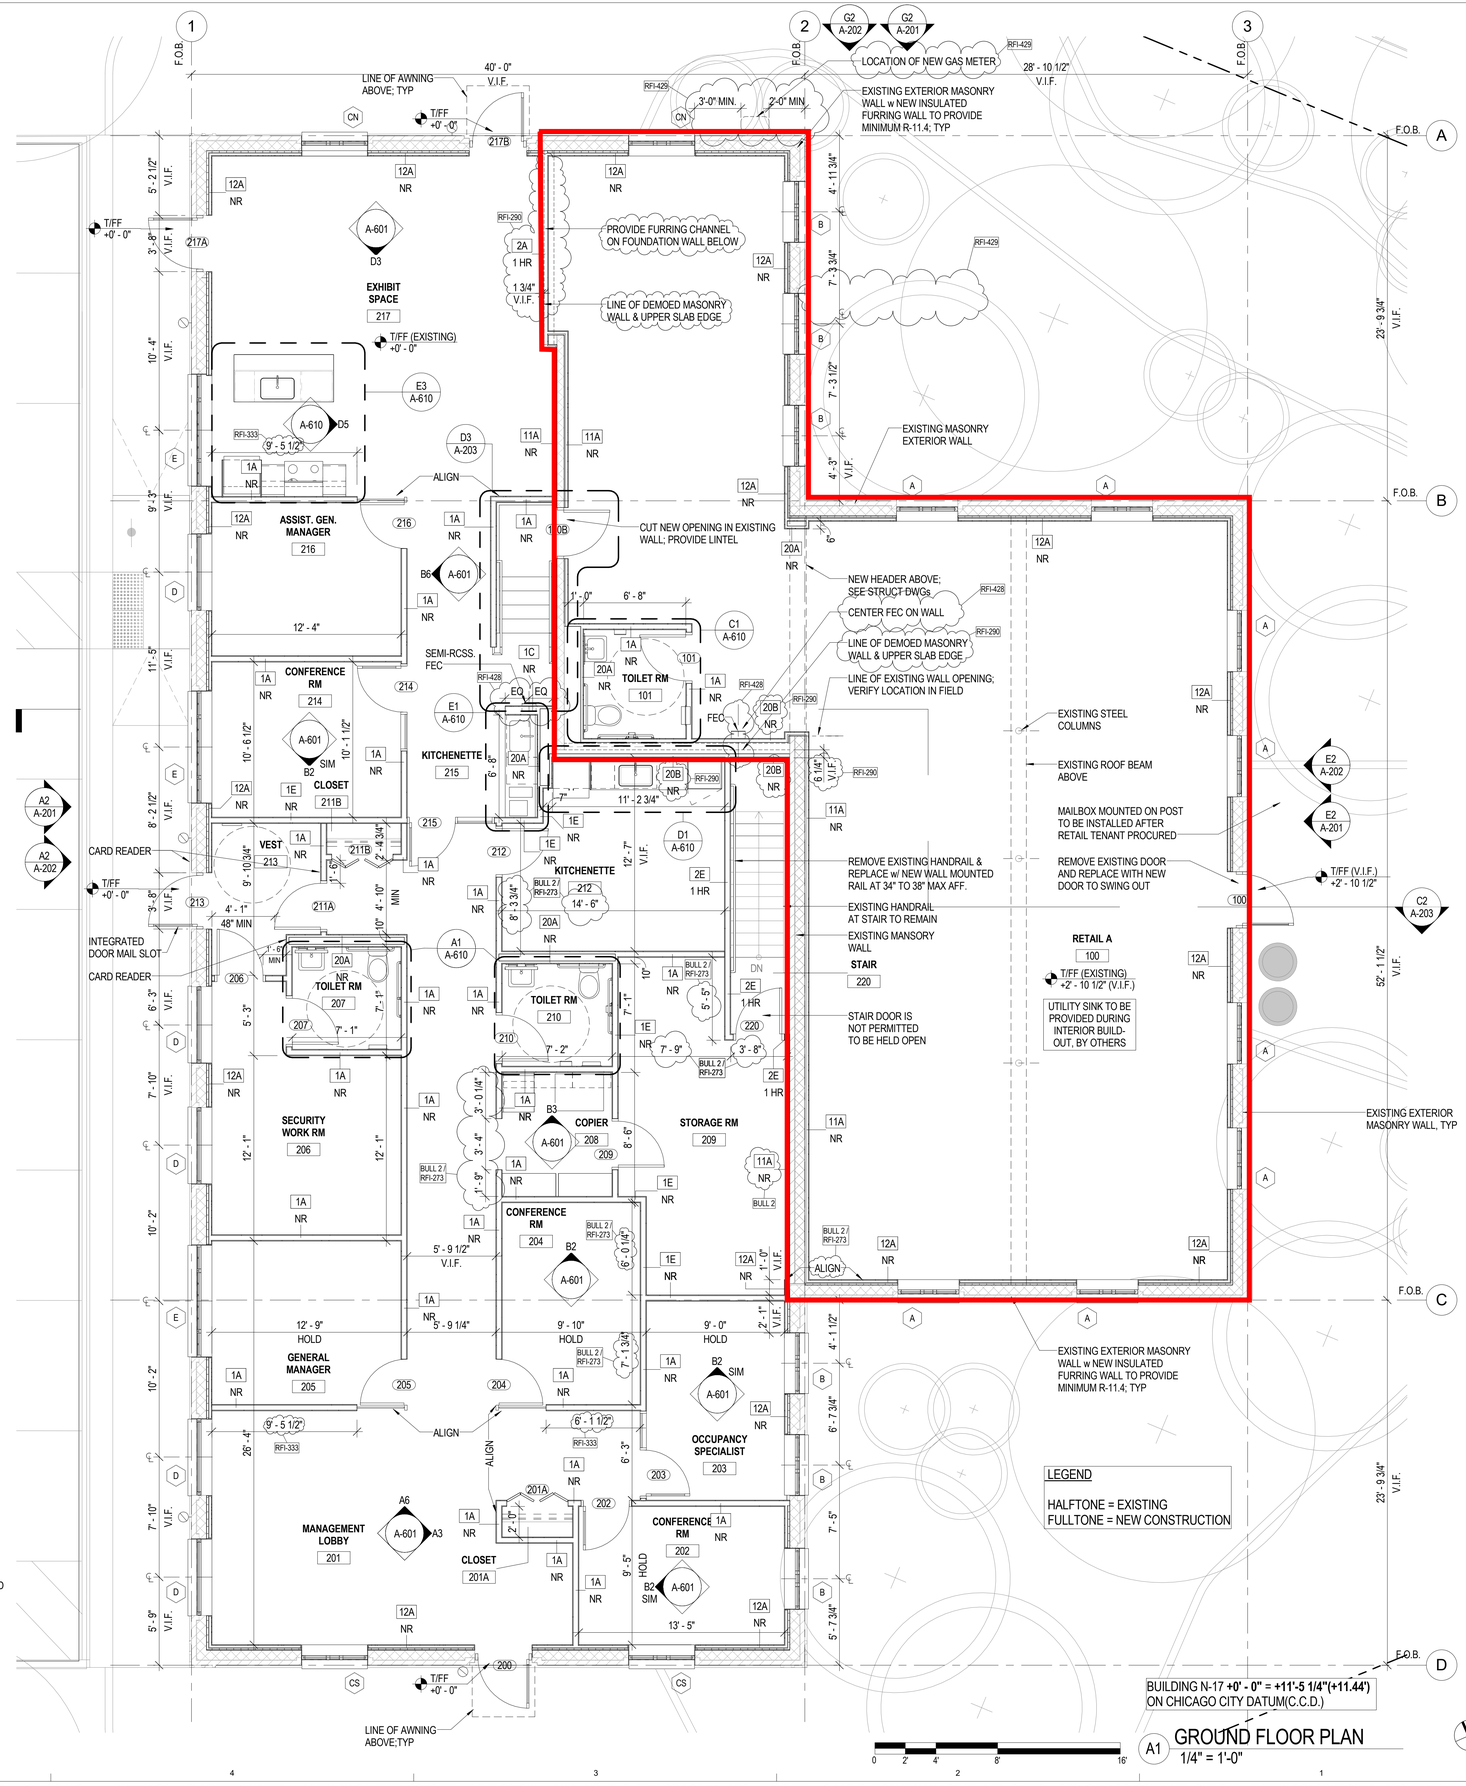

A1 GROUND FLOOR PLAN
1/4" = 1'-0"

GENERAL NOTES:

1. CONTRACTOR TO FIELD VERIFY ALL DIMENSIONS AND ELEVATIONS AS SHOWN FOR EXISTING CONSTRUCTION PRIOR TO THE DETAILING, FABRICATION, OR INSTALLATION OF ANY WORK. CONTRACTOR SHALL DOCUMENT ANY CONSTRUCTION-RELATED DISCREPANCIES AND NOTIFY THE ARCHITECT PRIOR TO THE START OF ANY DETAILING OR FABRICATION.
2. REFER TO A-102 FOR DEMOLITION PLAN
3. REFER TO A-004 FOR TYPICAL ACCESSIBILITY DETAILS
4. REFER TO A-501 FOR PARTITION TYPE DETAILS.
5. REFER TO A-202 FOR EXTERIOR WALL ELEVATIONS & DETAILS
6. REFER TO A-503 SHEET FOR FINISH SCHEDULE.
7. SEE SHEET A-503 FOR APPLIANCE & EQUIPMENT SCHEDULE
8. REFER TO A-504 FOR DOOR, WINDOW SCHEDULE & DETAILS.
9. REFER TO A-600 SHEET SERIES FOR ENLARGED INTERIOR ELEVATIONS.
10. PROVIDE SAFETY GLAZING AT ALL GLAZED DOORS AND ALL GLAZED PANELS ADJACENT TO ANY DOOR WITH A SILL LESS THAN 24" ABOVE THE FLOOR.

ISSUES

REV #	DATE	DESCRIPTION
	2016.07.29	ISSUED FOR CONCEPT PRICING
	2016.09.16	ISSUED FOR SCHEMATIC DESIGN
	2016.10.14	ISSUED FOR DESIGN DEVELOPMENT
	2016.12.14	ISSUED FOR PERMIT
1	2017.01.24	PERMIT REVISION
	2017.03.21	ISSUED FOR PERMIT
	2017.05.05	ISSUED FOR CONSTRUCTION
	2017.07.20	REVISED ISSUE FOR CONSTRUCTION
	2017.08.07	ADDENDUM 17
	2018.01.17	BULLETIN 2

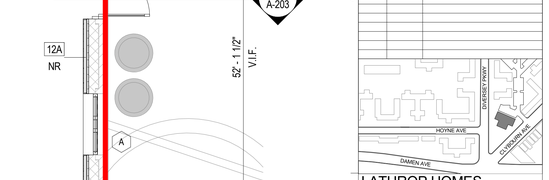

LATHROP HOMES-
BLDG N-17
2000 W. DIVERSEY PKWY
CHICAGO, IL 60614

SEAL

MILLER CHICAGO

PROJECT NUMBER 16012

SHEET TITLE
GROUND FLOOR & PARTIAL BASEMENT PLAN

A-101

LH - BLDG N-17

4/17/2018 1:31:48 PM

© 2017 bKL ARCHITECTURE LLC. ALL DRAWINGS AND WRITTEN MATERIAL APPEARING HEREIN CONSTITUTE THE ORIGINAL AND UNPUBLISHED WORK OF bKL ARCHITECTURE LLC AND THE SAME MAY NOT BE DUPLICATED, USED, OR DISCLOSED WITHOUT THE WRITTEN CONSENT OF bKL ARCHITECTURE LLC.