MILLER CHICAGO

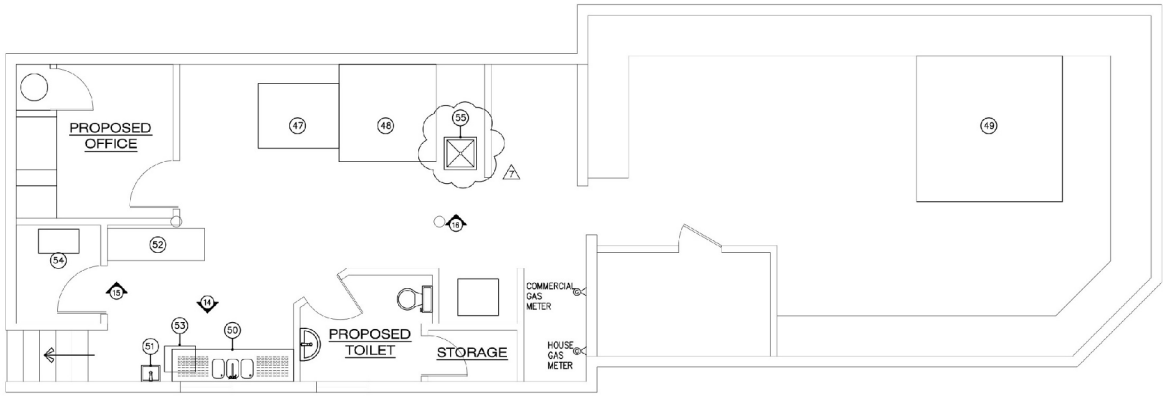

BASEMENT PLAN
1/4"=1'-0"

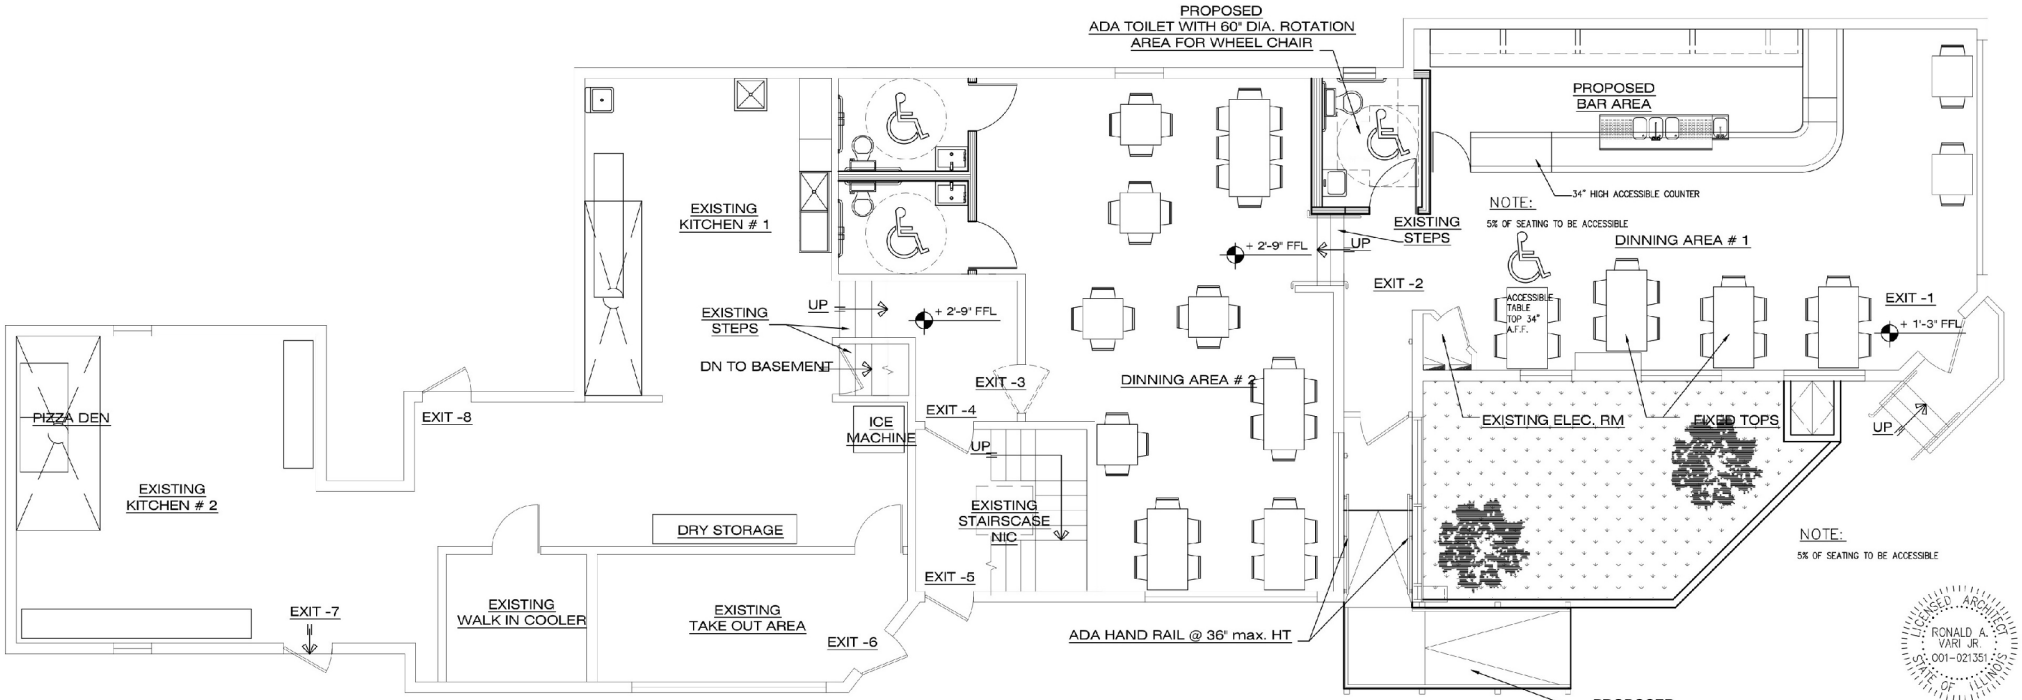

SEATING FLOOR PLAN
1/4"=1'-0"

SEE SHEET A1 FOR ALL DIMENSIONS