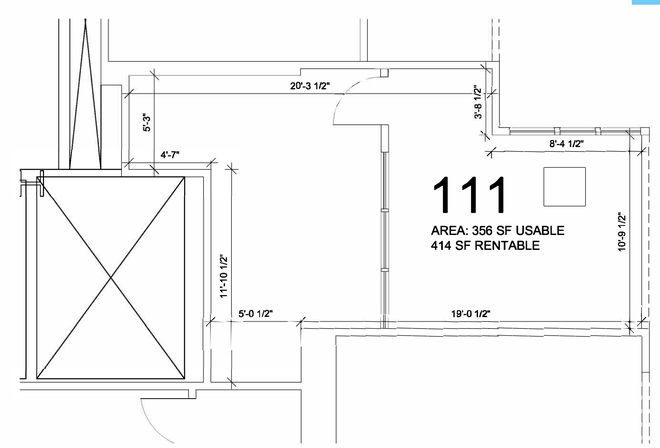

1 **1ST FLOOR PLAN - 111**
SCALE: 1/4" = 1'-0"

N

NEVIN HEDLUND ARCHITECTS, INC.
7985 Lake Street, River Forest, Illinois 60305
Telephone: 708.771.7117 Facsimile: 708.771.7124
Website: www.HedlundArchitects.com

PROJECT TEAM

OWNER
WINTHROP MANAGEMENT, L.P.
ATRIUM MALL LLA
100 WEST RANDOLPH STREET, SUITE 210
CHICAGO, IL 60601

No.	Description	Date
	OWNER REVIEW	08/14/20

ATRIUM MALL
100 W. RANDOPLH

CHICAGO, IL 60601

SUITE 111

Job No.	024-000-20
Date	08/13/20
Drawn by	NHA

A1.01

Scale