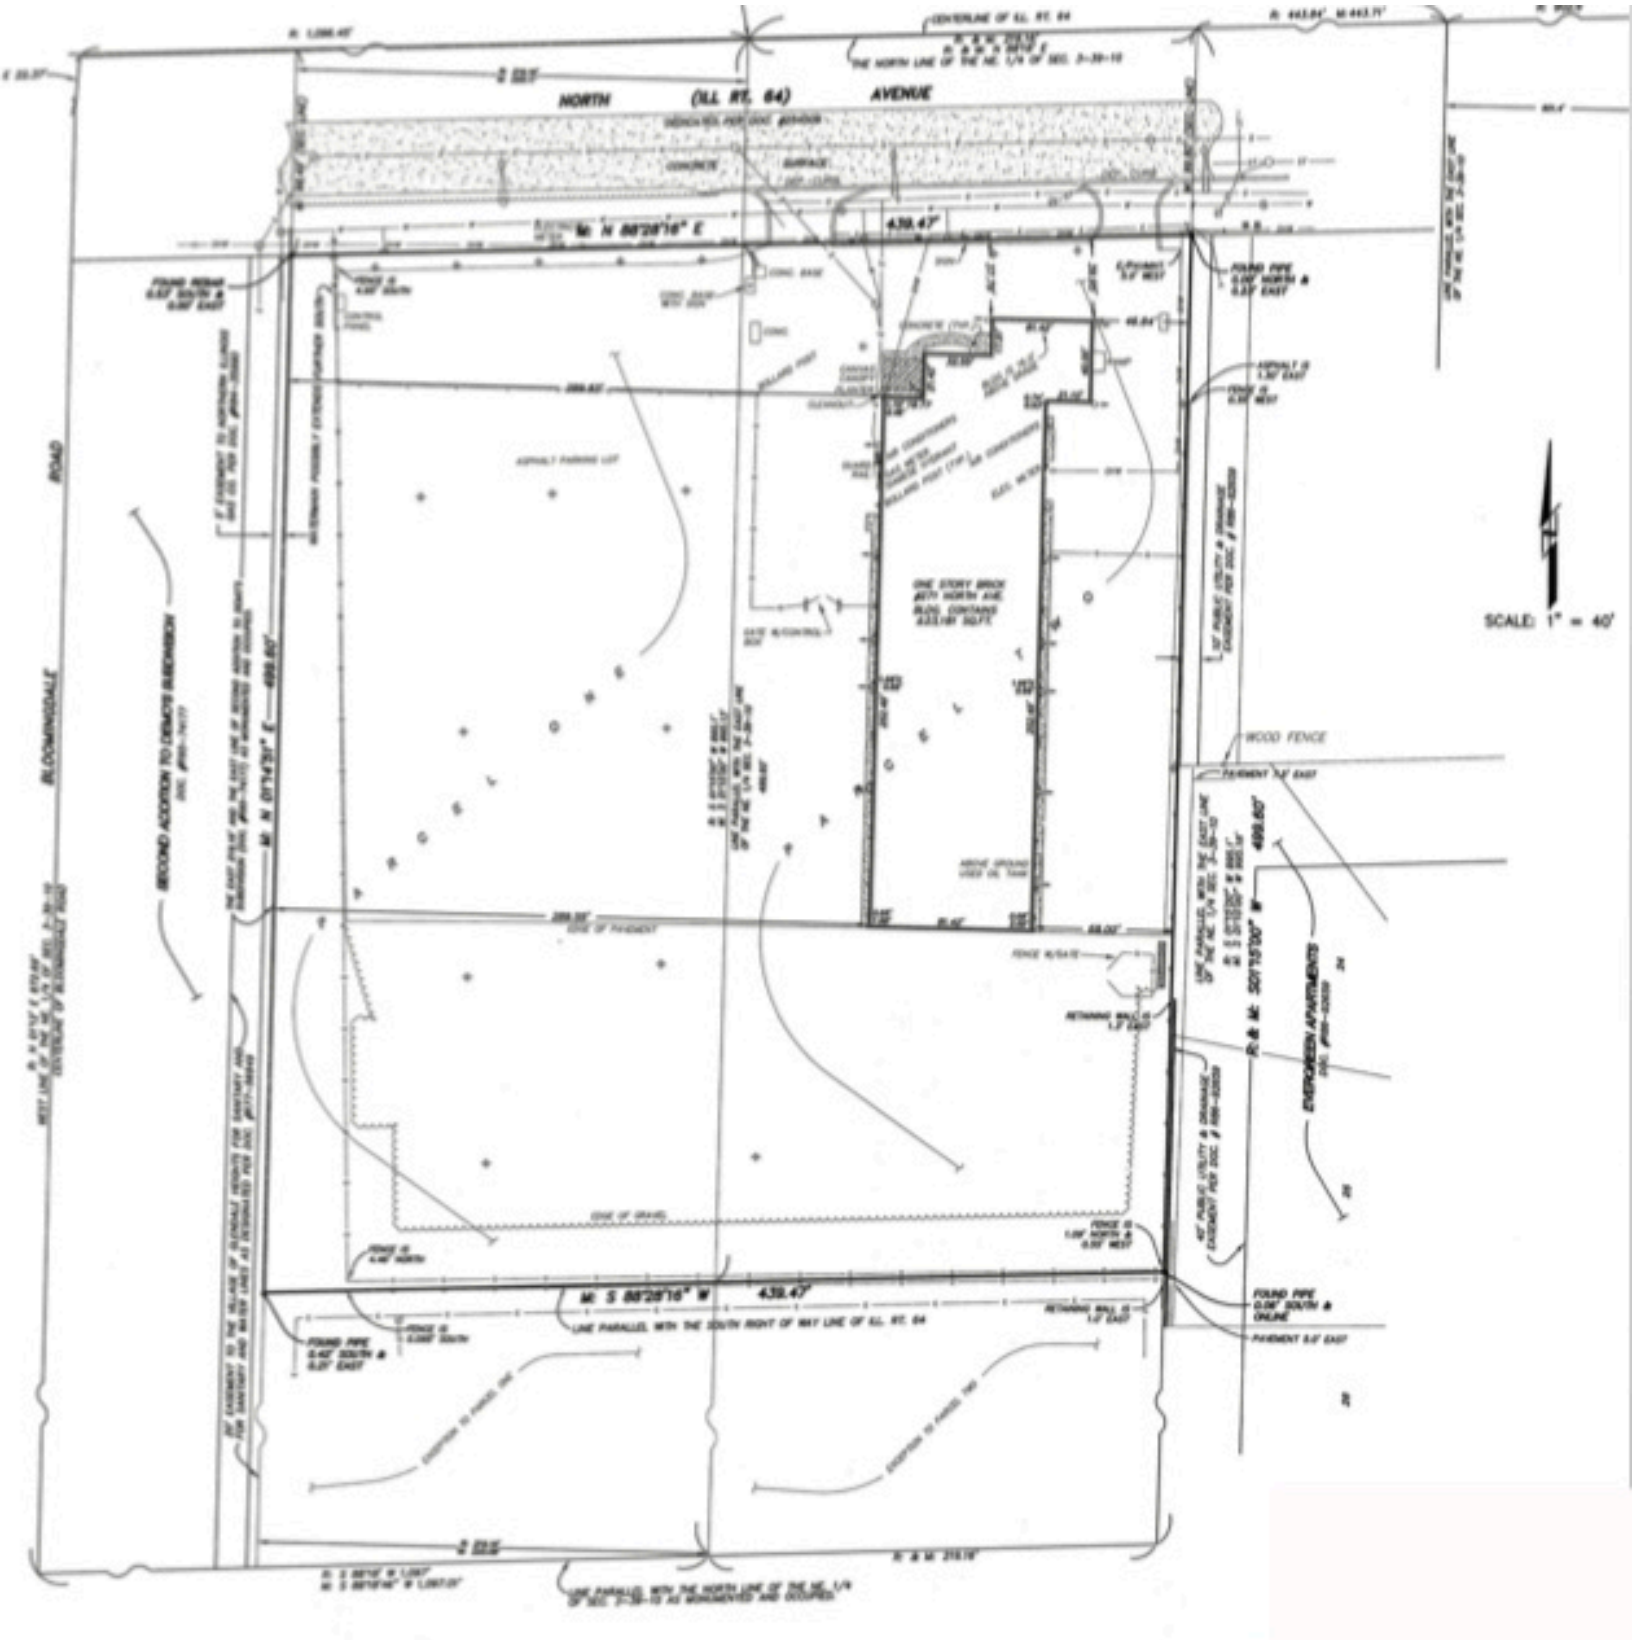
NORTH (ILL. RT. 64) AVENUE
CENTERLINE OF ILL. RT. 64
THE NORTH LINE OF THE NE. 1/4 OF SEC. 2-39-10
M. N 88°28'16" E
439.47'
M. S 88°28'16" W
439.47'
LINE PARALLEL WITH THE SOUTH RIGHT OF WAY LINE OF ILL. RT. 64
M. N 01°43'31" E
499.60'
R.& M. S01°15'00" W
499.60'
ONE STORY BRICK 25TH NORTH AVE. BLDG. CONTAINS 4,033.66 SQ.FT.
ASPHALT PARKING LOT
EDGE OF PAVEMENT
EDGE OF GRASS
WOOD FENCE
RETAINING WALL
FENCE
FOUND PIPE
EVERGREEN APARTMENTS
BLOOMINGDALE ROAD
SECOND ADDITION TO DEMOTS SUBDIVISION
SCALE: 1" = 40'